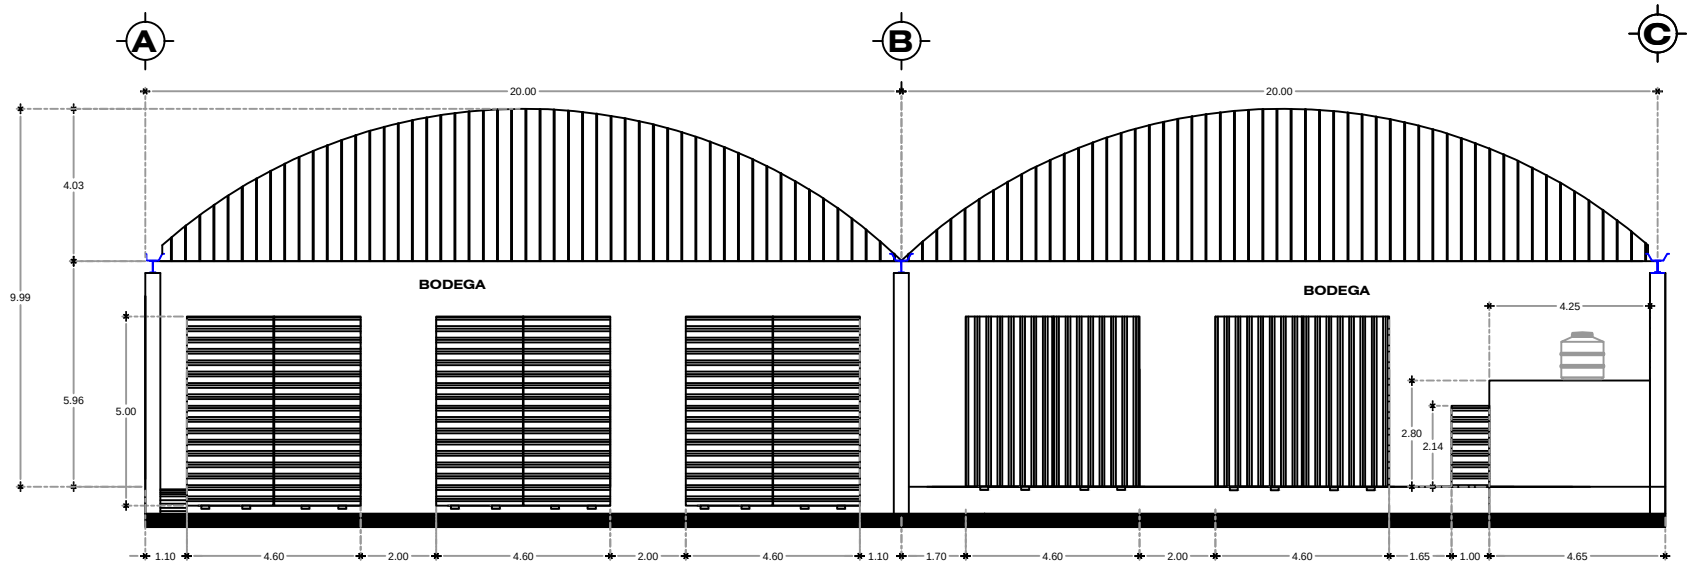

FACHADA PRINCIPAL