N

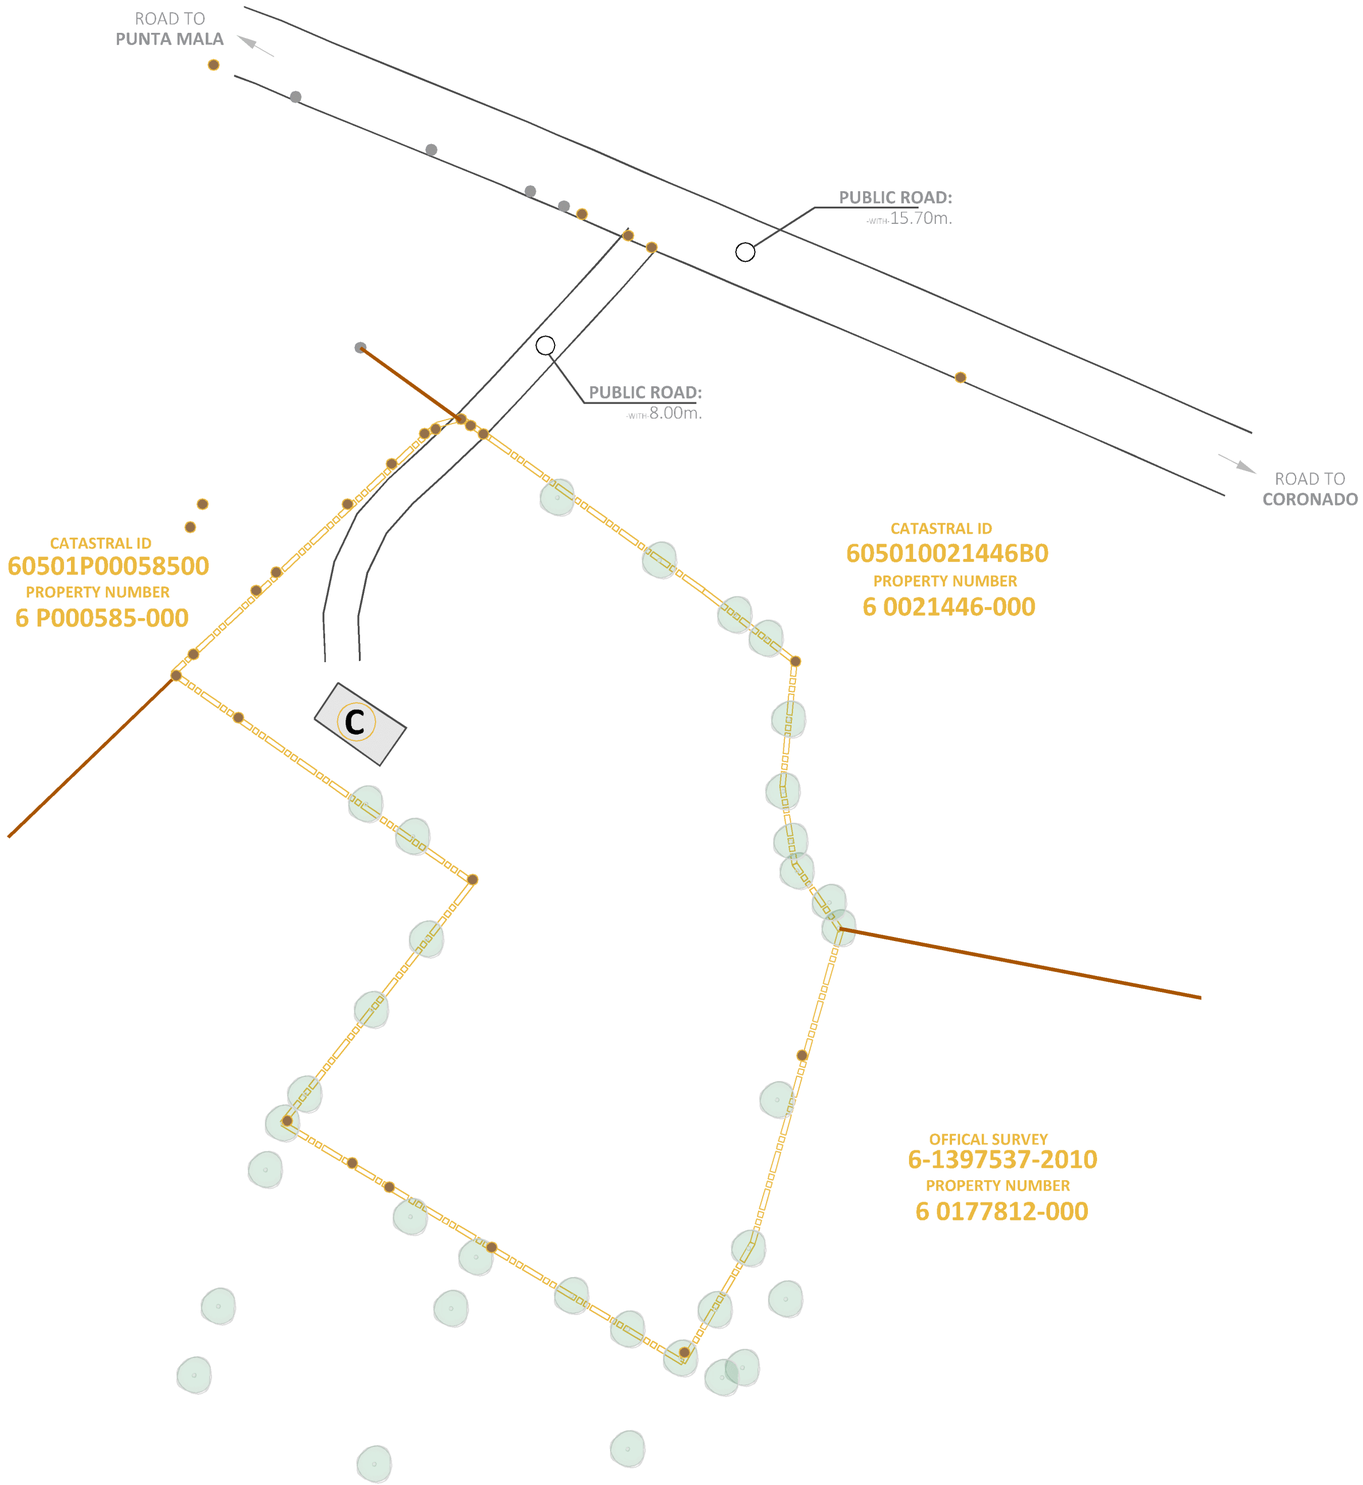

50m. 25m.
100 METERS

NATIONAL REGISTRY
INFORMATION

OWNER : YVES PAUL MARIE ROLAND
ID : 99ZR89461

PROPERTY NUMBER : NOT GENERATED
PART OF 6 84251-000
6 86124-000

SURVEY : 6-1090988-2006

DISTRIT : PUERTO CORTES
COUNTY : OSA
PROVINCE : PUNTARENAS

DATE
DETAILS

DATE : APRIL 2021
SCALE : 1 : 1000
METRIC : METERS

LEGEND
SIMBOLS

- **OFFICIAL** BOUNDARY
- **CONCRETE** POST
- **WOODEN** POST
- **TREE**
- **NEIGHBORING** BOUNDARY
- C **CONSTRUCCION**

AREA TABLE	
OFFICIAL AREA	18582m^2
CURRENT AREA	18582m^2
DIFFERENCES	0.0m^2

HITOSUR
TOPOGRAFÍA

001

MARIO ANDRES LORÍA CORRALES
INGENIERO TOPOGRAFO IT-26764